


harting 101-108

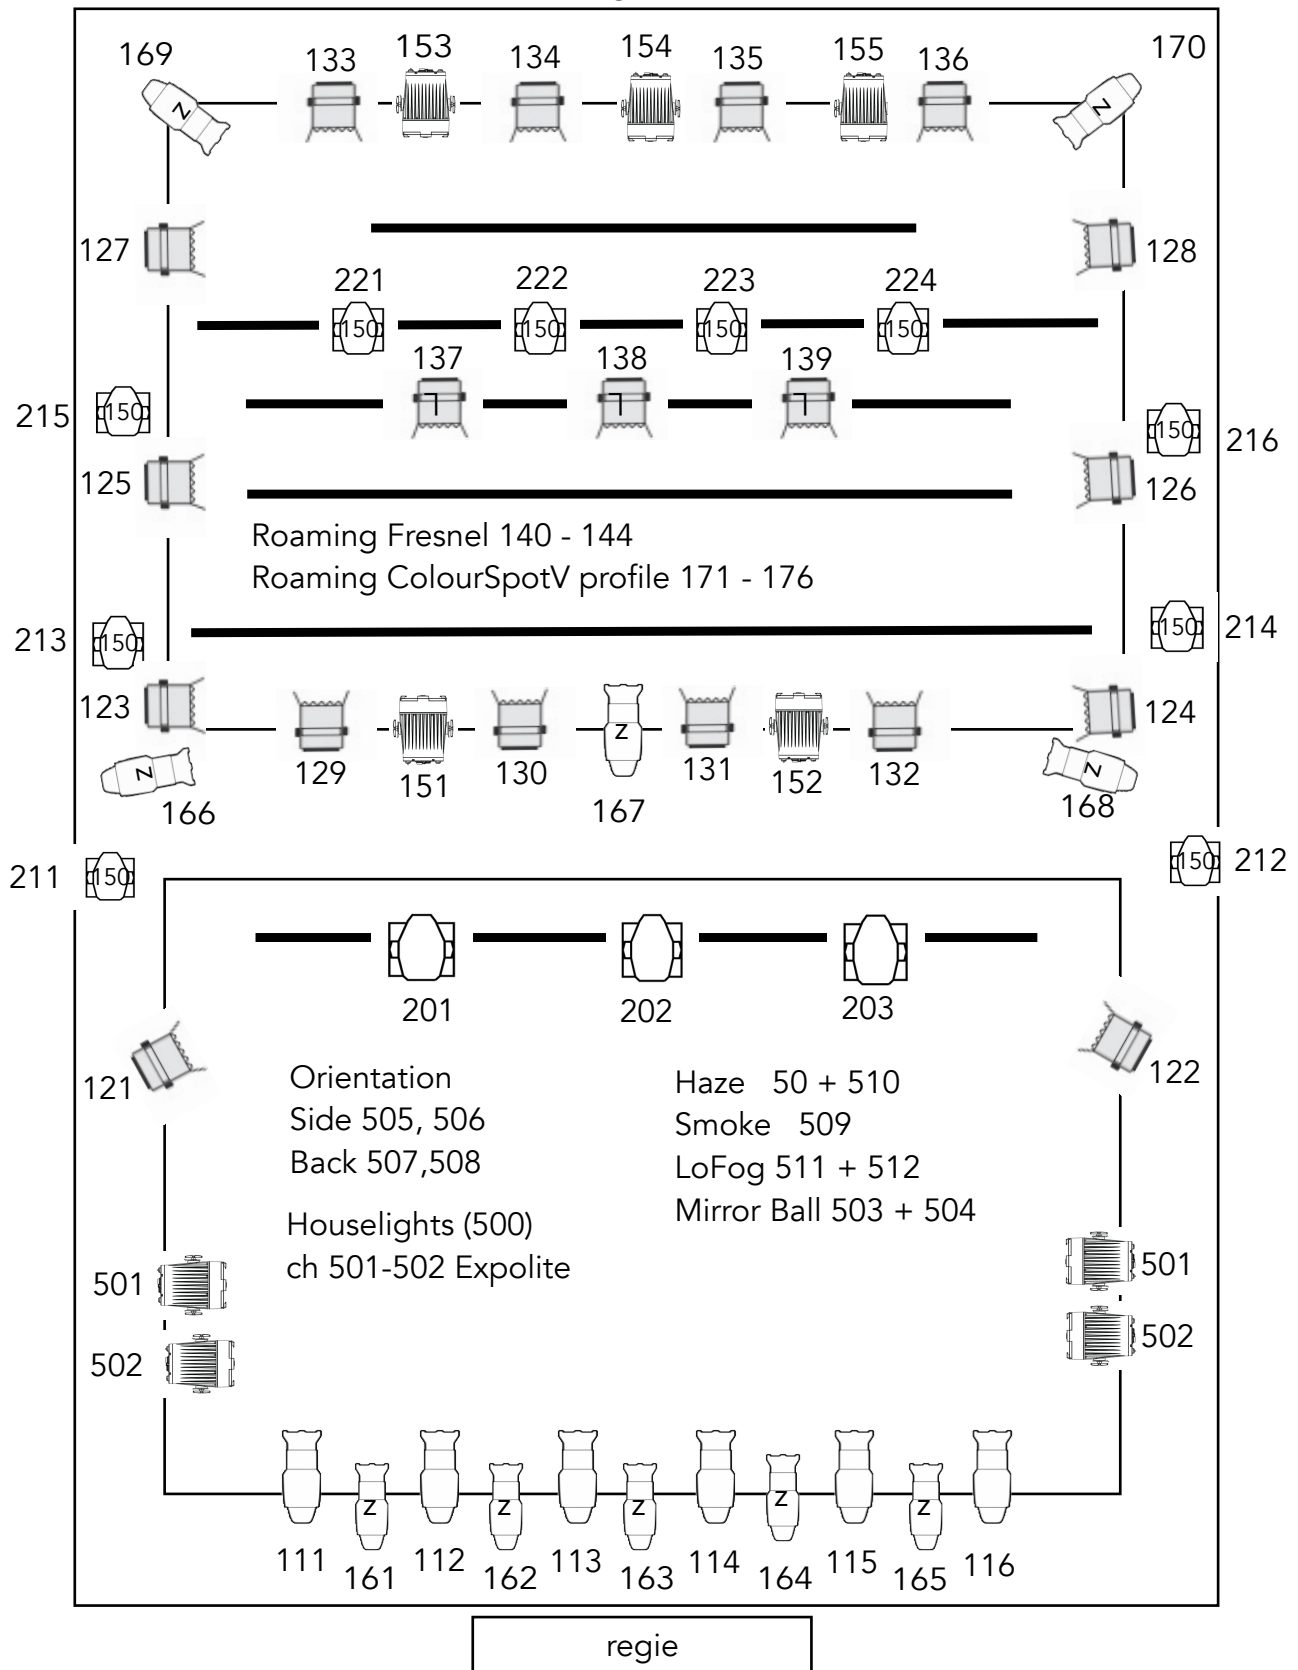

3x
Robe
Robin 300+
M3



6x
robe
robin
ledbeam
150 M2



24x
ETC
Colorsource
V Fresnel
direct



12x
Par64
1000W
medium




6x
Par64
1000W
narrow



2x
sixbar
Par64
1000W
medium



6x
ETC
profile
Lustr3 X8
direct

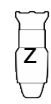

16x
ETC
profile
Colorsource
spot
direct



5x
Expolite
Tourled
mc180
ssp

Bijlmer Parktheater Theaterzaal
(2026)

Vloer

53
54
55
56
57
58
59
60

harting 101-108

Vloer


63
64
65
66
67
68
69
70

Vloer

51
52

Vloer

61
62

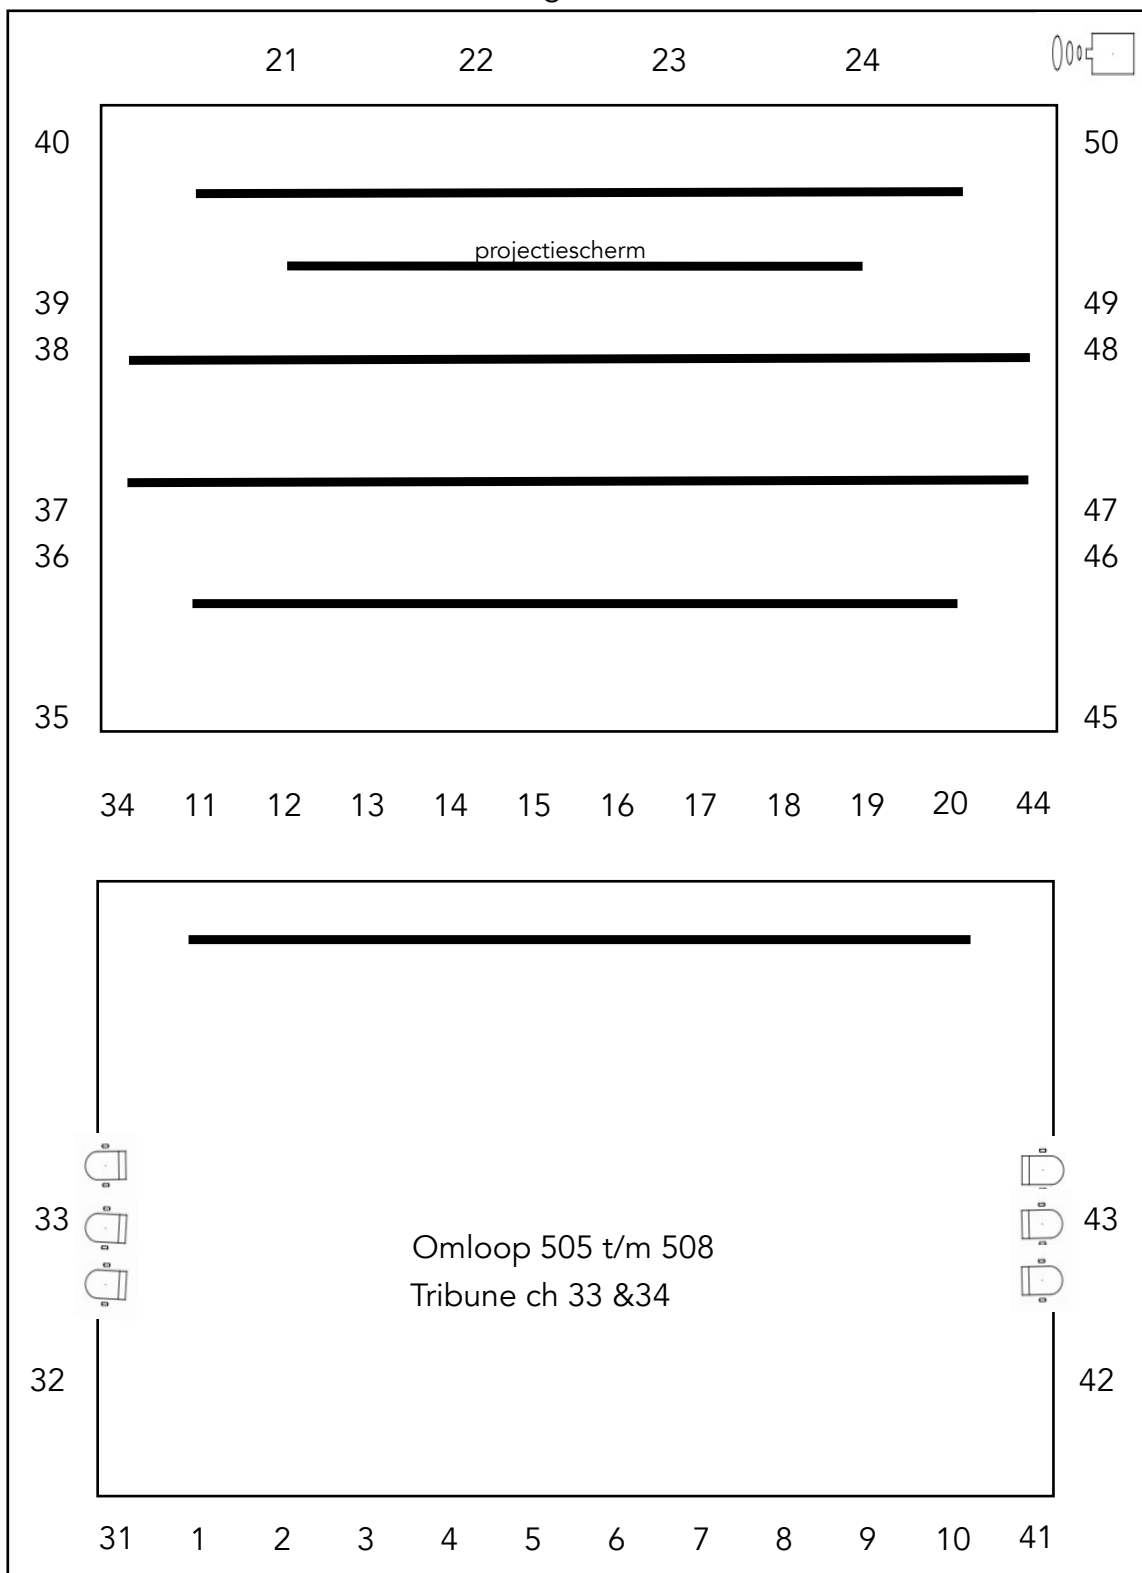

dimmypack II
83-94

dimmypack I
77-82

24x ETC Colorsource V Fresnel direct	6x ETC profile Lustr3 X8 direct	16x ETC profile Colorsource spot direct	5x Expolite Tourled mc180 ssp	6x Par64 1000W narrow	12x Par64 1000W medium	2x sixbar Par64 1000W medium